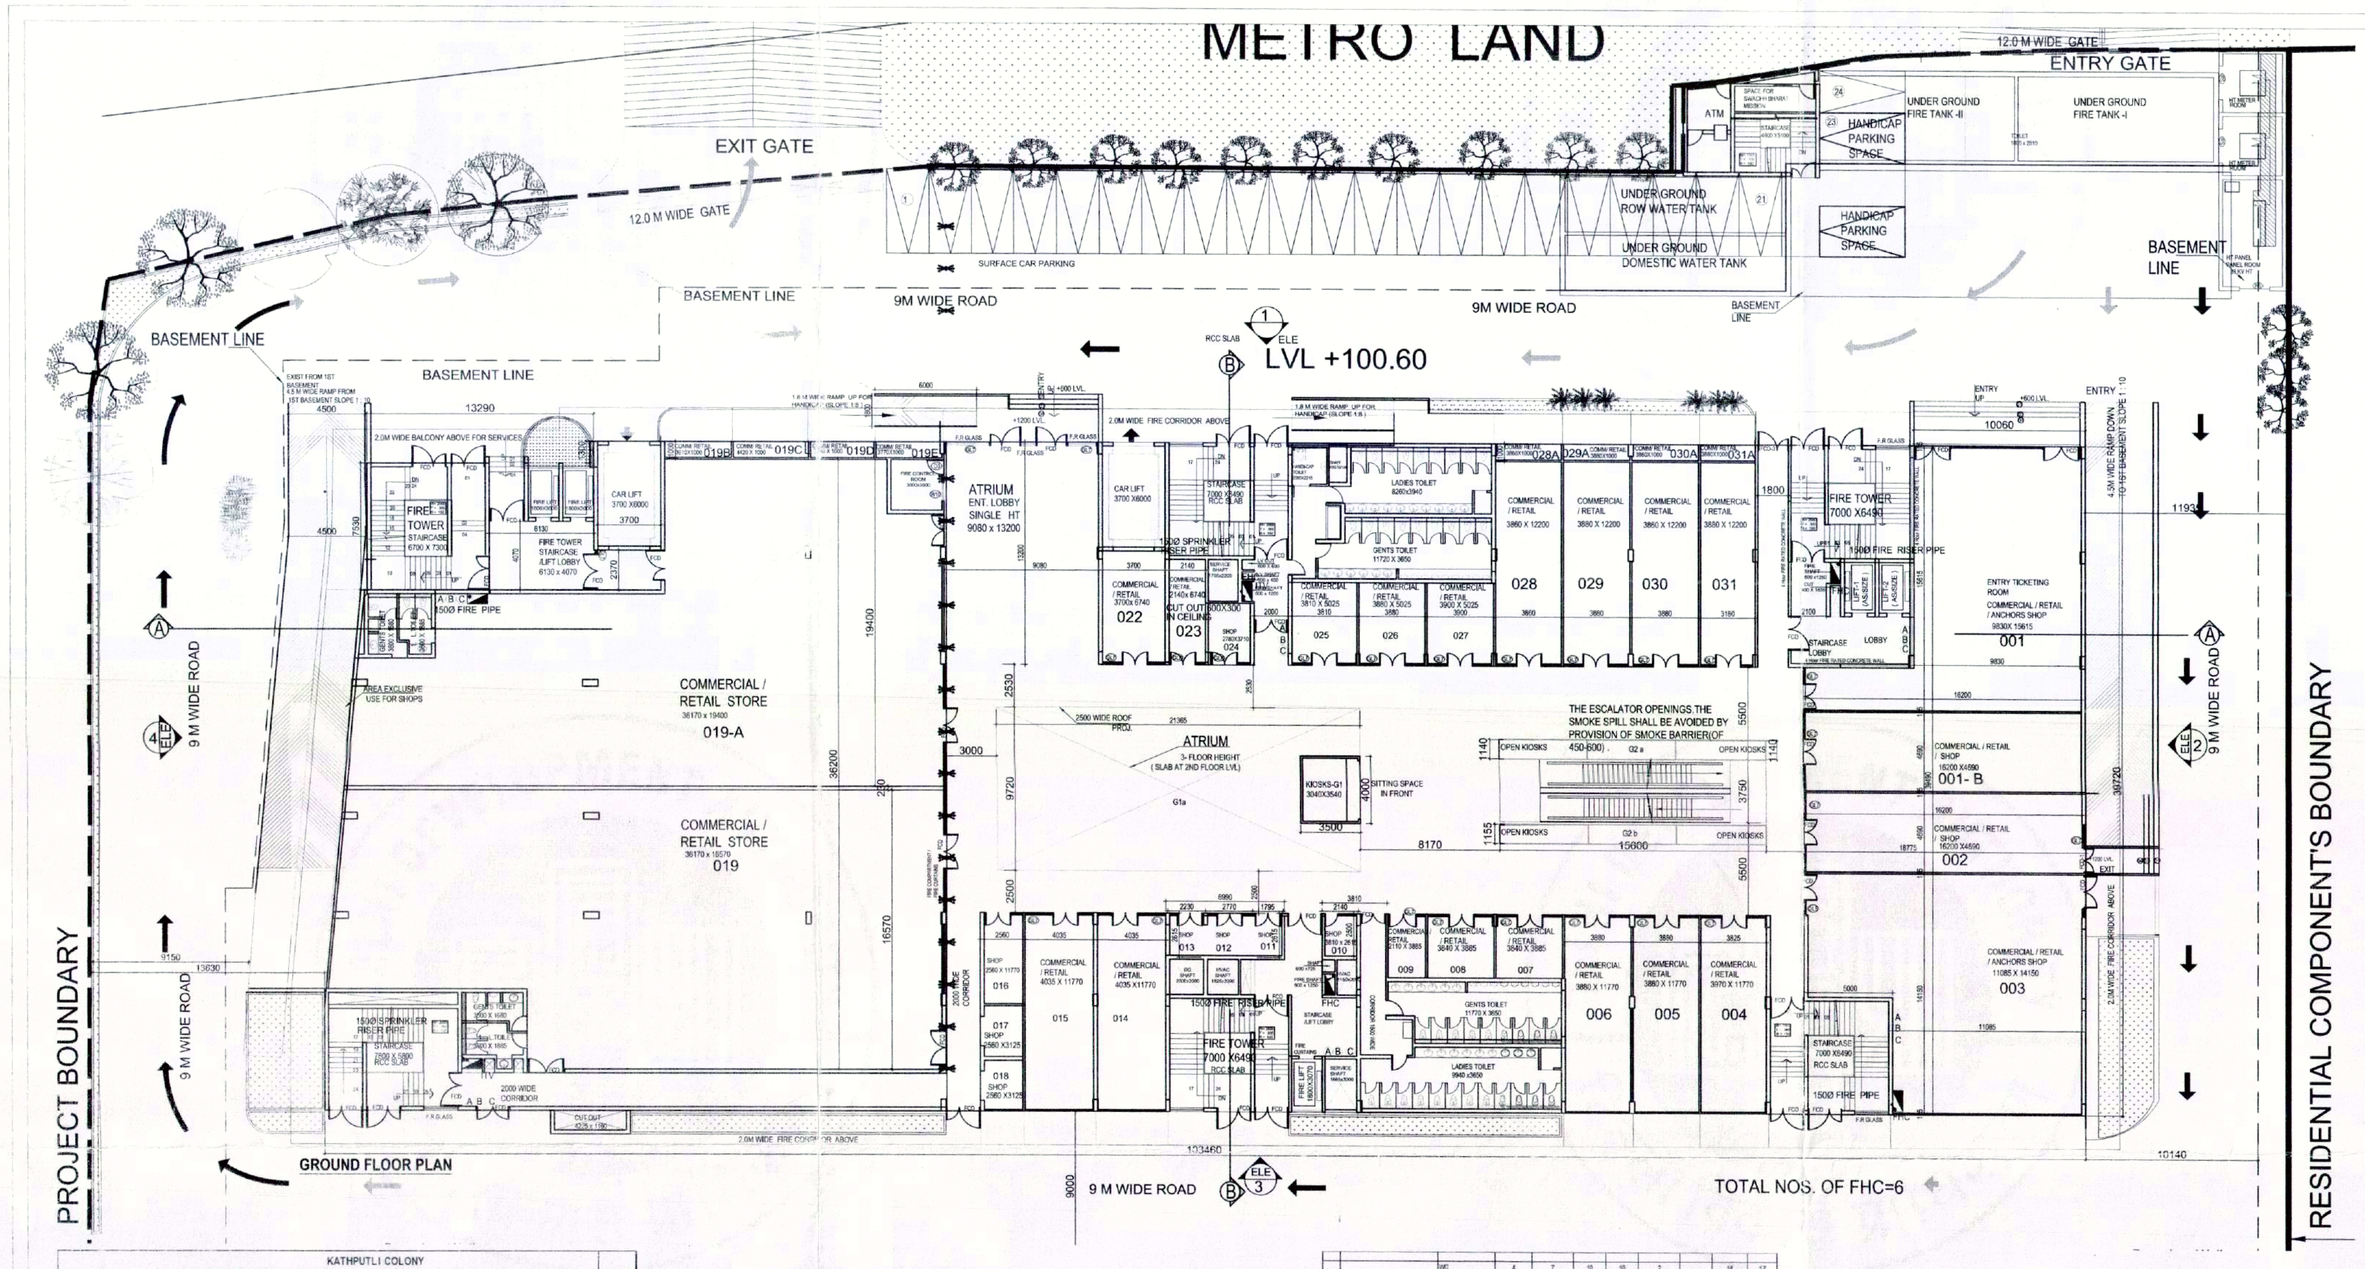

COMMERCIAL F.A.R.				
FLOOR		F.A.R. AREA (Sqm)		
1 GROUND FLOOR	=	2,798.026	Sqm	
2 FIRST FLOOR	=	2,928.712	Sqm	
3 2ND FLOOR	=	2,762.654	Sqm	
4 3RD FLOOR	=	2,426.626	Sqm	
5 4TH FLOOR	=	1,903.633	Sqm	
6 4TH FLOOR 1ST LVL	=	2,874.730	Sqm	
7 5TH FLOOR	=	1,112.196	Sqm	
8 6TH FLOOR	=	381.461	Sqm	
9 7TH (PH 7TH NTH in TYPICAL FLOORS)	=	652.715	Sqm	
10 11TH FLOOR	=	108.083	Sqm	
11 TERRACE FLOOR	=		Sqm	
12 TOTAL		15,969.098	Sqm	
13 GROUND COVERAGE		3,323.418	Sqm	
14 BASEMENT AREA (FREE OF F.A.R.)				
15 FIRST BASEMENT FLOOR	=	6,542.300	Sqm	
16 SECOND BASEMENT FLOOR	=	6,812.055	Sqm	
17 THIRD BASEMENT FLOOR	=	6,310.152	Sqm	
18				
19 NET BASEMENT AREA	=	20154.507	Sqm	
20				
21 11TH FL SERVICE FLOOR AREA(FREE OF F.A.R.		711.564	Sqm	
22 CAR PARKING AREA (FREE OF F.A.R.)				
24 8TH FLOOR	=	580.572	Sqm	
25 7 TH FLOORS	=	930.292	Sqm	
26 6 TH FLOORS	=	938.292	Sqm	
27 5TH FLOOR	=	930.292	Sqm	
28 10TH FLOOR	=	938.292	Sqm	
29 11TH FLOOR	=	930.292	Sqm	
30				
31		5,272.03	Sqm	
32 PARKING AREA CALCULATION				
33 Required car parking 3 ECS Per 100 sqmtr = 16969.098/100 *3 = 509.07 = SAY 510 Nos.				
34 BASEMENTS FLOOR 22 Sqmtr/ECS ; PARKING 22 Sqmtr /ECS, SURFACE PARKING 23sqmtr/ECS.				
35		AS PER AREA	AS PER COUNTING	
38 FIRST BASEMENT				
37 CONVENTIONAL PARKING AREA	= 6174.845			
38 SECOND BASEMENT		11,040	484	No's
39 CONVENTIONAL PARKING AREA	= 6387.376	3,125	158	No's
40 THIRD BASEMENT		9,165	642	No's
41 CONVENTIONAL PARKING AREA	= 5957.466	6,040	484	No's
42 PARKINGS IN 7TH,+8TH,+9TH,+10TH,+11TH, FLOOR)	= 5272.03	5,272	158	No's
43 SURFACE PARKING AREA	= 600.000	26	24	No's
44 PROPOSED CAR PARKING		767	624	No's
TOTAL 2 WHEELER PARKING			119	No's
TOTAL CYCLES PARKING			15	No's
45 BUILDING HEIGHT	60.15 M (mumty ht) / 59.50 m. (feature ht.)			
46 GREEN AREA	726	13.54%		

AREA CHART									
F.A.R. CALACULATION OF GROUND FLOOR									
ADDITIONS:									
S.No.	Length		Width		Area	Nos.	Total Area	UNIT	Remarks
A	1.945	x	20.620	=	40.105	0.5	20.053	Sqm	
B	13.290	x	11.998	=	158.161	1.0	158.161	Sqm	
C	87.550	x	13.220	=	1,156.188	1.0	1,156.188	Sqm	
D	10.060	x	14.750	=	148.385	1.0	148.385	Sqm	
E	6.485	x	14.750	=	95.654	1.0	95.654	Sqm	
F	103.465	x	11.775	=	1,217.724	1.0	1,217.724	Sqm	
G	13.520	x	14.750	=	199.420	1.0	199.420	Sqm	
J	58.365	x	1.000	=	75.548	1.0	75.548	Sqm	corridor cavid area
J1	58.365	x	1.600	=	75.548	1.0	75.548	Sqm	corridor cavid area
J2	1.500	x	11.750	=	17.625	1.0	17.625	Sqm	corridor cavid area
J3	1.500	x	9.726	=	14.589	1.0	14.589	Sqm	corridor cavid area
L	1.969	x	9.720	=	14.589	1.0	14.589	Sqm	Mr Staar case lobby
N	20.450	x	14.750	=	301.638	1.0	301.638	Sqm	
OPEN KIOSKS N1	15.500	x	1.168	=	17.784	1.0	17.784	Sqm	open kiosk
OPEN KIOSKS N2	3.500	x	4.000	=	14.000	1.0	14.000	Sqm	Box Office
OPEN KIOSKS N3	15.600	x	1.155	=	18.018	1.0	18.018	Sqm	open kiosk
							3,544.894	SQM	
DEDUCTIONS:									
S.No.	Length		Width		Area	Nos.	Total Area	UNIT	Remarks
1	6.700	x	7.300	=	48.910	1.0	48.910	Sqm	Stair case
2A	7.000	x	6.490	=	45.430	4.0	181.720	Sqm	Stair case
3	6.635	x	4.750	=	31.507	5.0	157.535	Sqm	Stair case
4	0.660	x	1.200	=	9.720	2.0	1.142	Sqm	
5	0.600	x	1.200	=	9.720	1.0	1.710	Sqm	
6	0.995	x	0.600	=	9.396	1.0	0.358	Sqm	
7	0.600	x	0.600	=	9.396	1.0	0.360	Sqm	
8	0.600	x	0.440	=	9.270	1.0	0.270	Sqm	
9	1.755	x	2.480	=	4.352	1.0	4.352	Sqm	
11	0.600	x	1.835	=	2.591	1.0	0.961	Sqm	services core
14	0.600	x	0.720	=	9.431	1.0	6.431	Sqm	
15	1.800	x	3.900	=	9.430	1.0	12.460	Sqm	lift
16	1.150	x	2.090	=	2.404	1.0	2.404	Sqm	
17	1.050	x	2.100	=	2.295	1.0	2.701	Sqm	
19	7.600	x	5.900	=	44.980	1.0	44.980	Sqm	stair area
20	7.590	x	6.720	=	5.472	1.0	5.472	Sqm	
21	9.550	x	0.600	=	9.396	1.0	0.330	Sqm	
22	3.700	x	6.000	=	22.200	2.0	44.400	Sqm	
23	1.200	x	0.500	=	9.720	1.0	0.720	Sqm	
45	0.600	x	2.090	=	1.254	1.0	1.254	Sqm	
46	1.825	x	2.090	=	3.814	1.0	3.814	Sqm	
47	2.000	x	2.090	=	4.180	1.0	4.180	Sqm	
S1	3.000	x	3.000	=	9.000	1.0	9.000	Sqm	fire control room
S2	2.078	x	3.460	=	7.162	1.0	7.162	Sqm	Ent. Lobby area
S3	6.316	x	4.070	=	25.692	1.0	25.692	Sqm	stair lift lobby area
S4	28.390	x	0.500	=	14.495	1.0	14.495	Sqm	services core
S5	3.000	x	11.040	=	5.520	1.0	5.520	Sqm	Corridor
S6	0.500	x	6.260	=	3.125	1.0	3.125	Sqm	Corridor
S7	11.726	x	7.920	=	91.650	1.0	91.650	Sqm	toilet area
S8	1.800	x	6.720	=	12.096	1.0	12.096	Sqm	stair lift lobby area
S9	4.690	x	2.790	=	13.643	1.0	13.643	Sqm	stair lift lobby area
S10	4.070	x	6.000	=	24.501	1.0	24.501	Sqm	stair lift lobby area
S13	2.200	x	2.730	=	6.006	1.0	6.006	Sqm	Corridor
S14	3.825	x	3.479	=	13.273	1.0	13.273	Sqm	stair lift lobby area
S15	1.985	x	3.000	=	5.596	1.0	5.596	Sqm	stair lift lobby area
S29	9.500	x	4.870	=	2.410	1.0	2.410	Sqm	Corridor
S21	3.600	x	3.600	=	13.284	1.0	13.284	Sqm	toilet area
S22	4.250	x	4.060	=	17.296	1.0	17.296	Sqm	toilet area
S24	6.900	x	1.060	=	0.954	1.0	0.954	Sqm	
S37	11.770	x	7.530	=	88.628	1.0	88.628	Sqm	toilet area
S38	3.360	x	2.889	=	9.276	1.0	9.276	Sqm	stair lift lobby area
S42	1.500	x	1.280	=	1.920	1.0	1.920	Sqm	corridor
							746.875	SQM	
NET F.A.R. AREA (GROUND FLOOR)									
ADDITIONS DEDUCTIONS			3,544.894	-	746.875	=	2,798.020	SQM	
FREE OF F.A.R. AREA (GROUND FLOOR)									
ADDITIONS:									
1	6.700	x	7.300	=	48.910	1.0	48.910	Sqm	Stair case
2A	7.000	x	6.490	=	45.430	4.0	181.720	Sqm	Stair case
19	7.590	x	5.900	=	44.980	1.0	44.980	Sqm	Stair area
S1	3.000	x	3.000	=	9.000	1.0	9.000	Sqm	fire control room
S2	2.078	x	3.460	=	7.162	1.0	7.162	Sqm	Ent. Lobby area
S3	6.316	x	4.070	=	25.692	1.0	25.692	Sqm	stair lift lobby area
S5	3.000	x	11.040	=	5.520	1.0	5.520	Sqm	Corridor
S6	0.500	x	6.260	=	3.125	1.0	3.125	Sqm	Corridor
S7	11.726	x	7.920	=	91.650	1.0	91.650	Sqm	toilet area
S8	1.800	x	6.720	=	12.096	1.0	12.096	Sqm	stair lift lobby area
S9	4.690	x	2.790	=	13.643	1.0	13.643	Sqm	stair lift lobby area
S10	4.070	x	6.000	=	24.501	1.0	24.501	Sqm	stair lift lobby area
S13	2.200	x	2.730	=	6.006	1.0	6.006	Sqm	Corridor
S14	3.825	x	3.479	=	13.273	1.0	13.273	Sqm	stair lift lobby area
S15	1.985	x	3.000	=	5.596	1.0	5.596	Sqm	stair lift lobby area
S29	9.500	x	4.870	=	2.410	1.0	2.410	Sqm	Corridor
S21	3.600	x	3.600	=	13.284	1.0	13.284	Sqm	toilet area
S22	4.250	x	4.060	=	17.296	1.0	17.296	Sqm	toilet area
S24	6.900	x	1.060	=	0.954	1.0	0.954	Sqm	
S37	11.770	x	7.530	=	88.628	1.0	88.628	Sqm	toilet area
S38	3.360	x	2.889	=	9.276	1.0	9.276	Sqm	stair lift lobby area
S42	1.500	x	1.280	=	1.920	1.0	1.920	Sqm	corridor
FA	48.865	x	1.030	=	50.331	1.0	98.011	Sqm	Corridor
FB	6.730	x	9.720	=	7.096	1.0	7.096	Sqm	services core
FC	5.669	x	9.720	=	54.930	1.0	55.090	Sqm	Corridor / escalator
FD	15.600	x	9.720	=	151.632	1.0	151.632	Sqm	Corridor / escalator
FE	48.865	x	1.000	=	48.865	1.0	48.865	Sqm	Corridor
FG	1.500	x	9.720	=	14.580	1.0	14.580	Sqm	Corridor
	ATRIUM 75% OF free area 207.669 sqm (ground floor)				155.751	1.00	155.751	Sqm	atrium
							1,112.411		
	ATRIUM 25% covd area OF 207.669 sqm (ground floor)				51.917	1.00	51.917	Sqm	atrium
DEDUCTIONS:									
							Total Area	UNIT	Remarks
							-	Sqm	Box Office
							-	Sqm	
NET FREE OF F.A.R. AREA (GROUND FLOOR)									
ADDITIONS DEDUCTIONS			1,112.411	-		=	1,112.411	SQM	
NET ATRIUM AREA									
ADDITIONS:									
S.No.	Length		Width		Area	Nos.	Total Area	UNIT	
M	21.365	x	9.720	=	207.669	1.00	207.669	Sqm	
							207.669	SQM	

SCHEDULE OF DOOR-WINDOW			
TYPE	SIZE	SILL LVL	LINTEL LVL
A	2057 x 1372		2743
A1	2032 x 1372		2743
A2	2032 x 1372		2743
A3	2032 x 1372		2743
A4	2032 x 1372		2743